




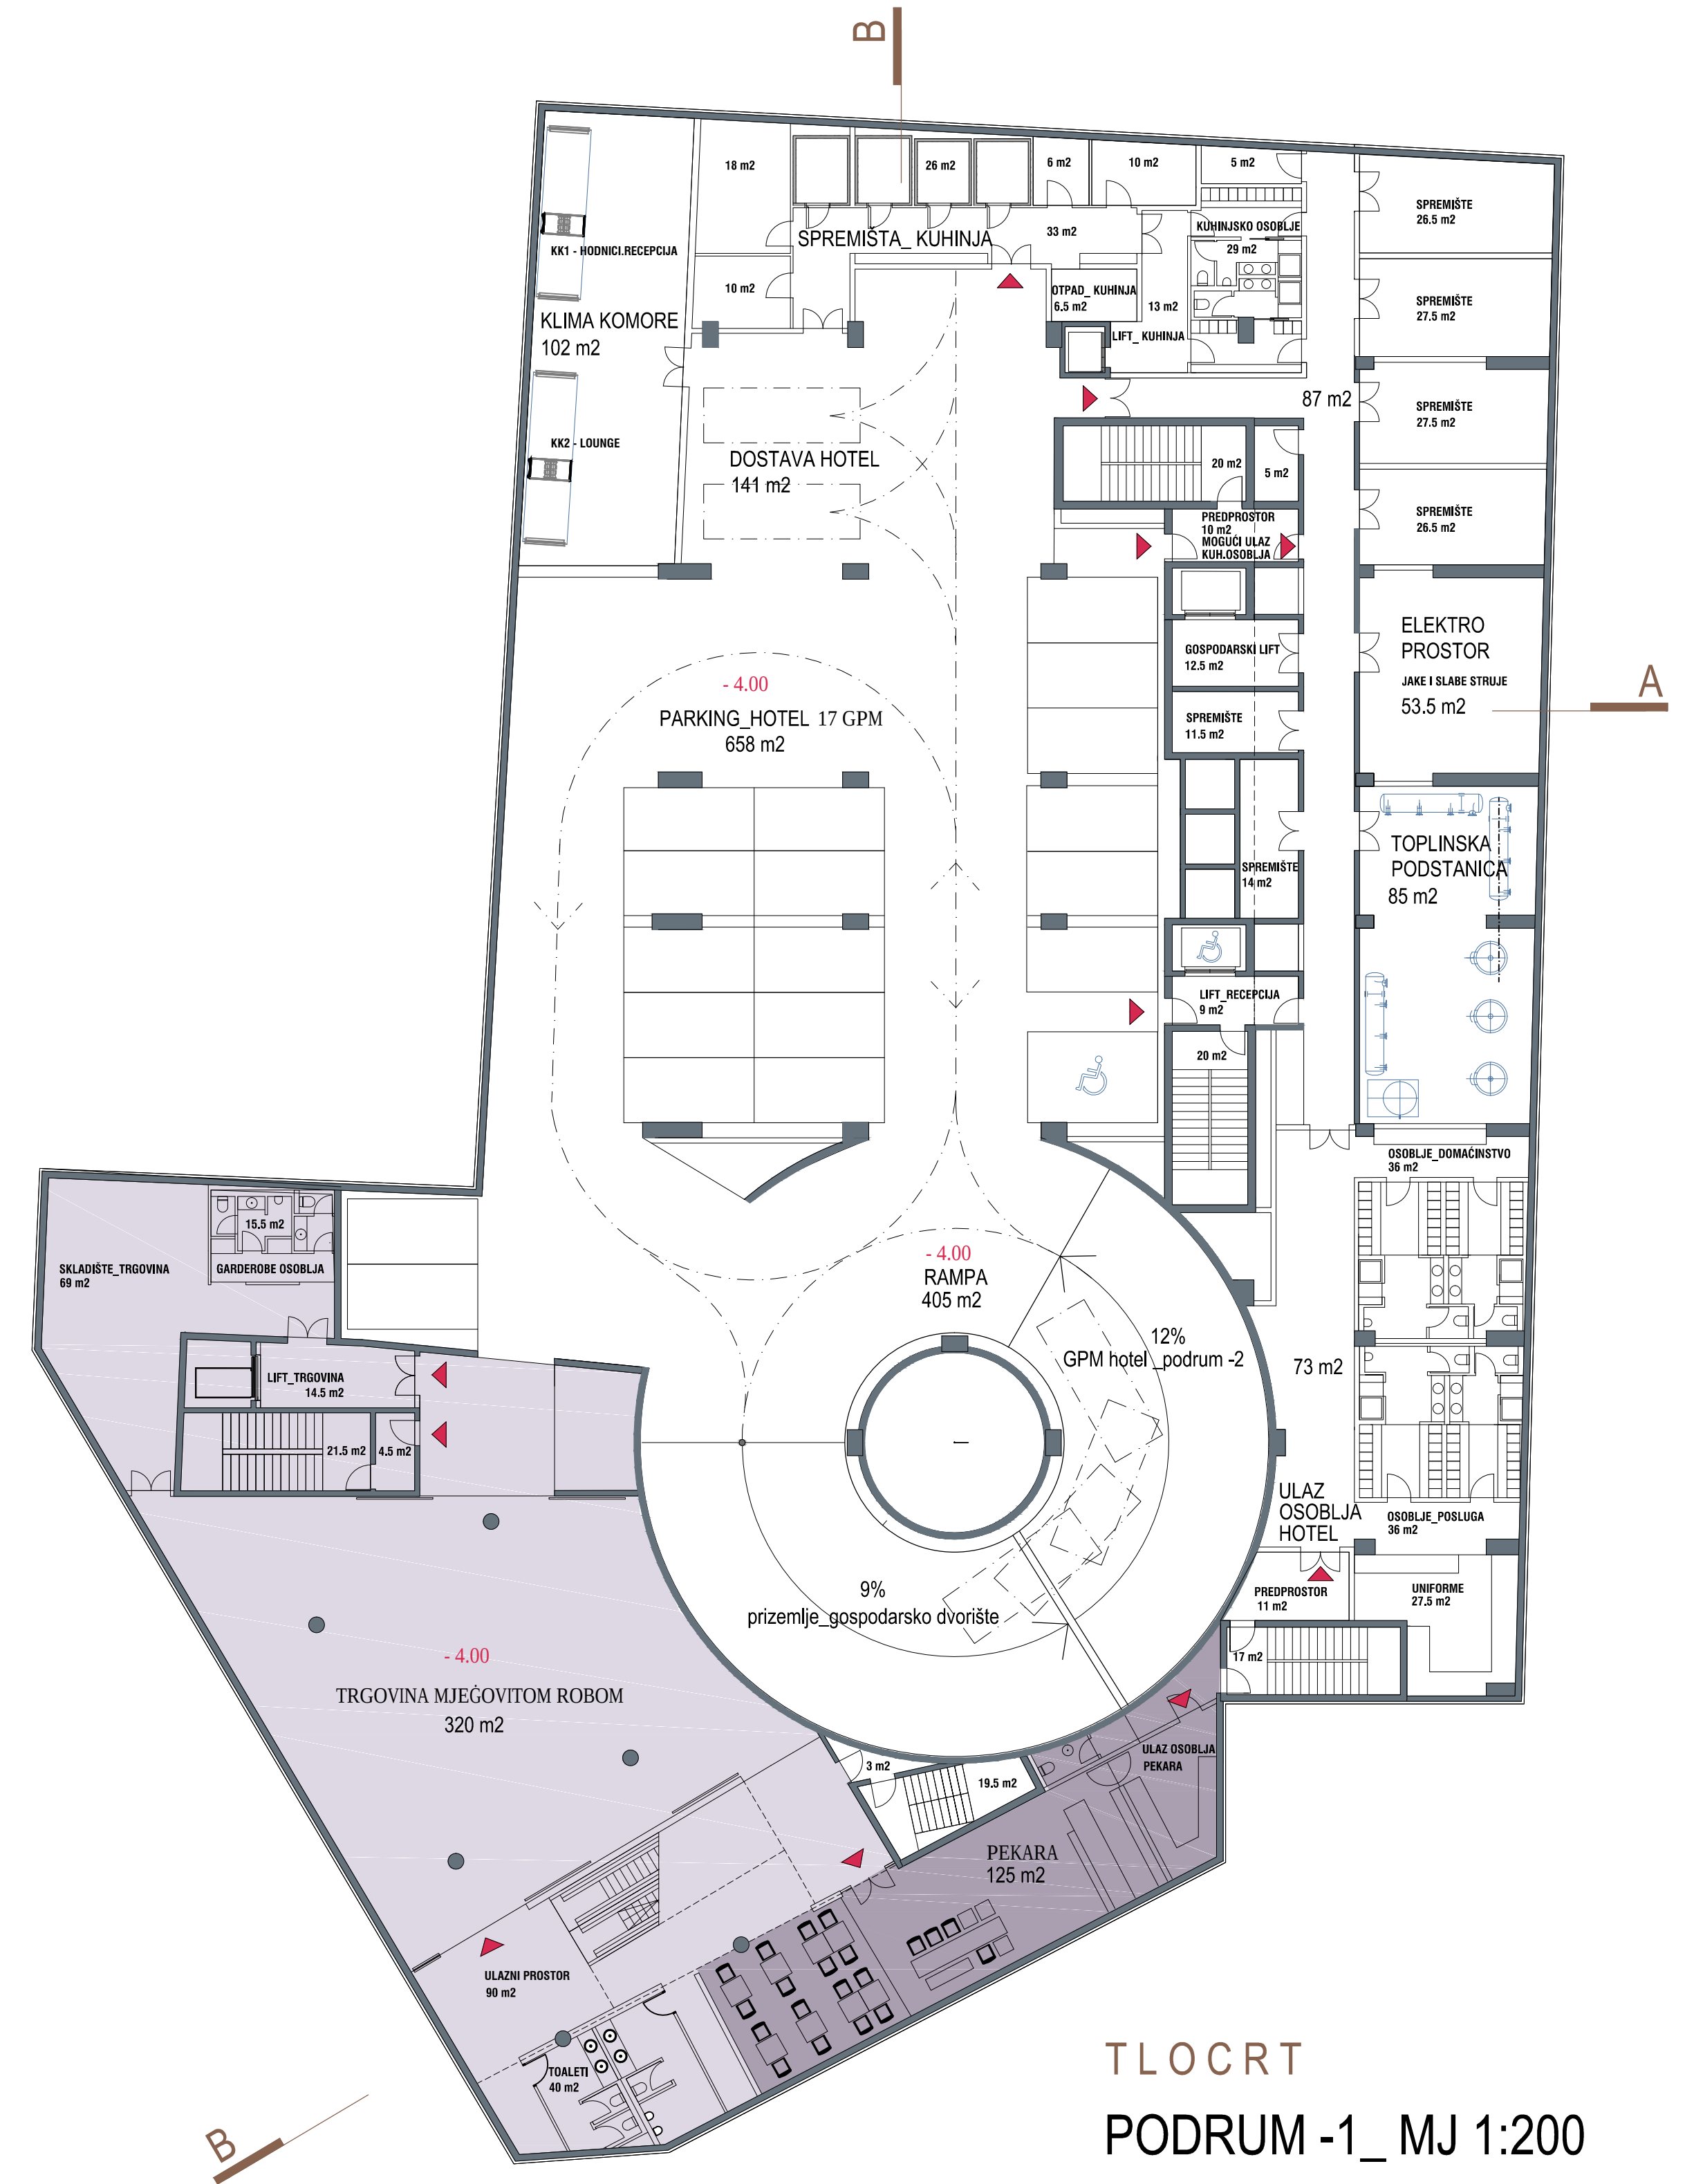

ARHITEKTONSKO URBANISTIČKO RJEŠENJE HOTELA NA UGLU SAVSKE I NOVE CESTE

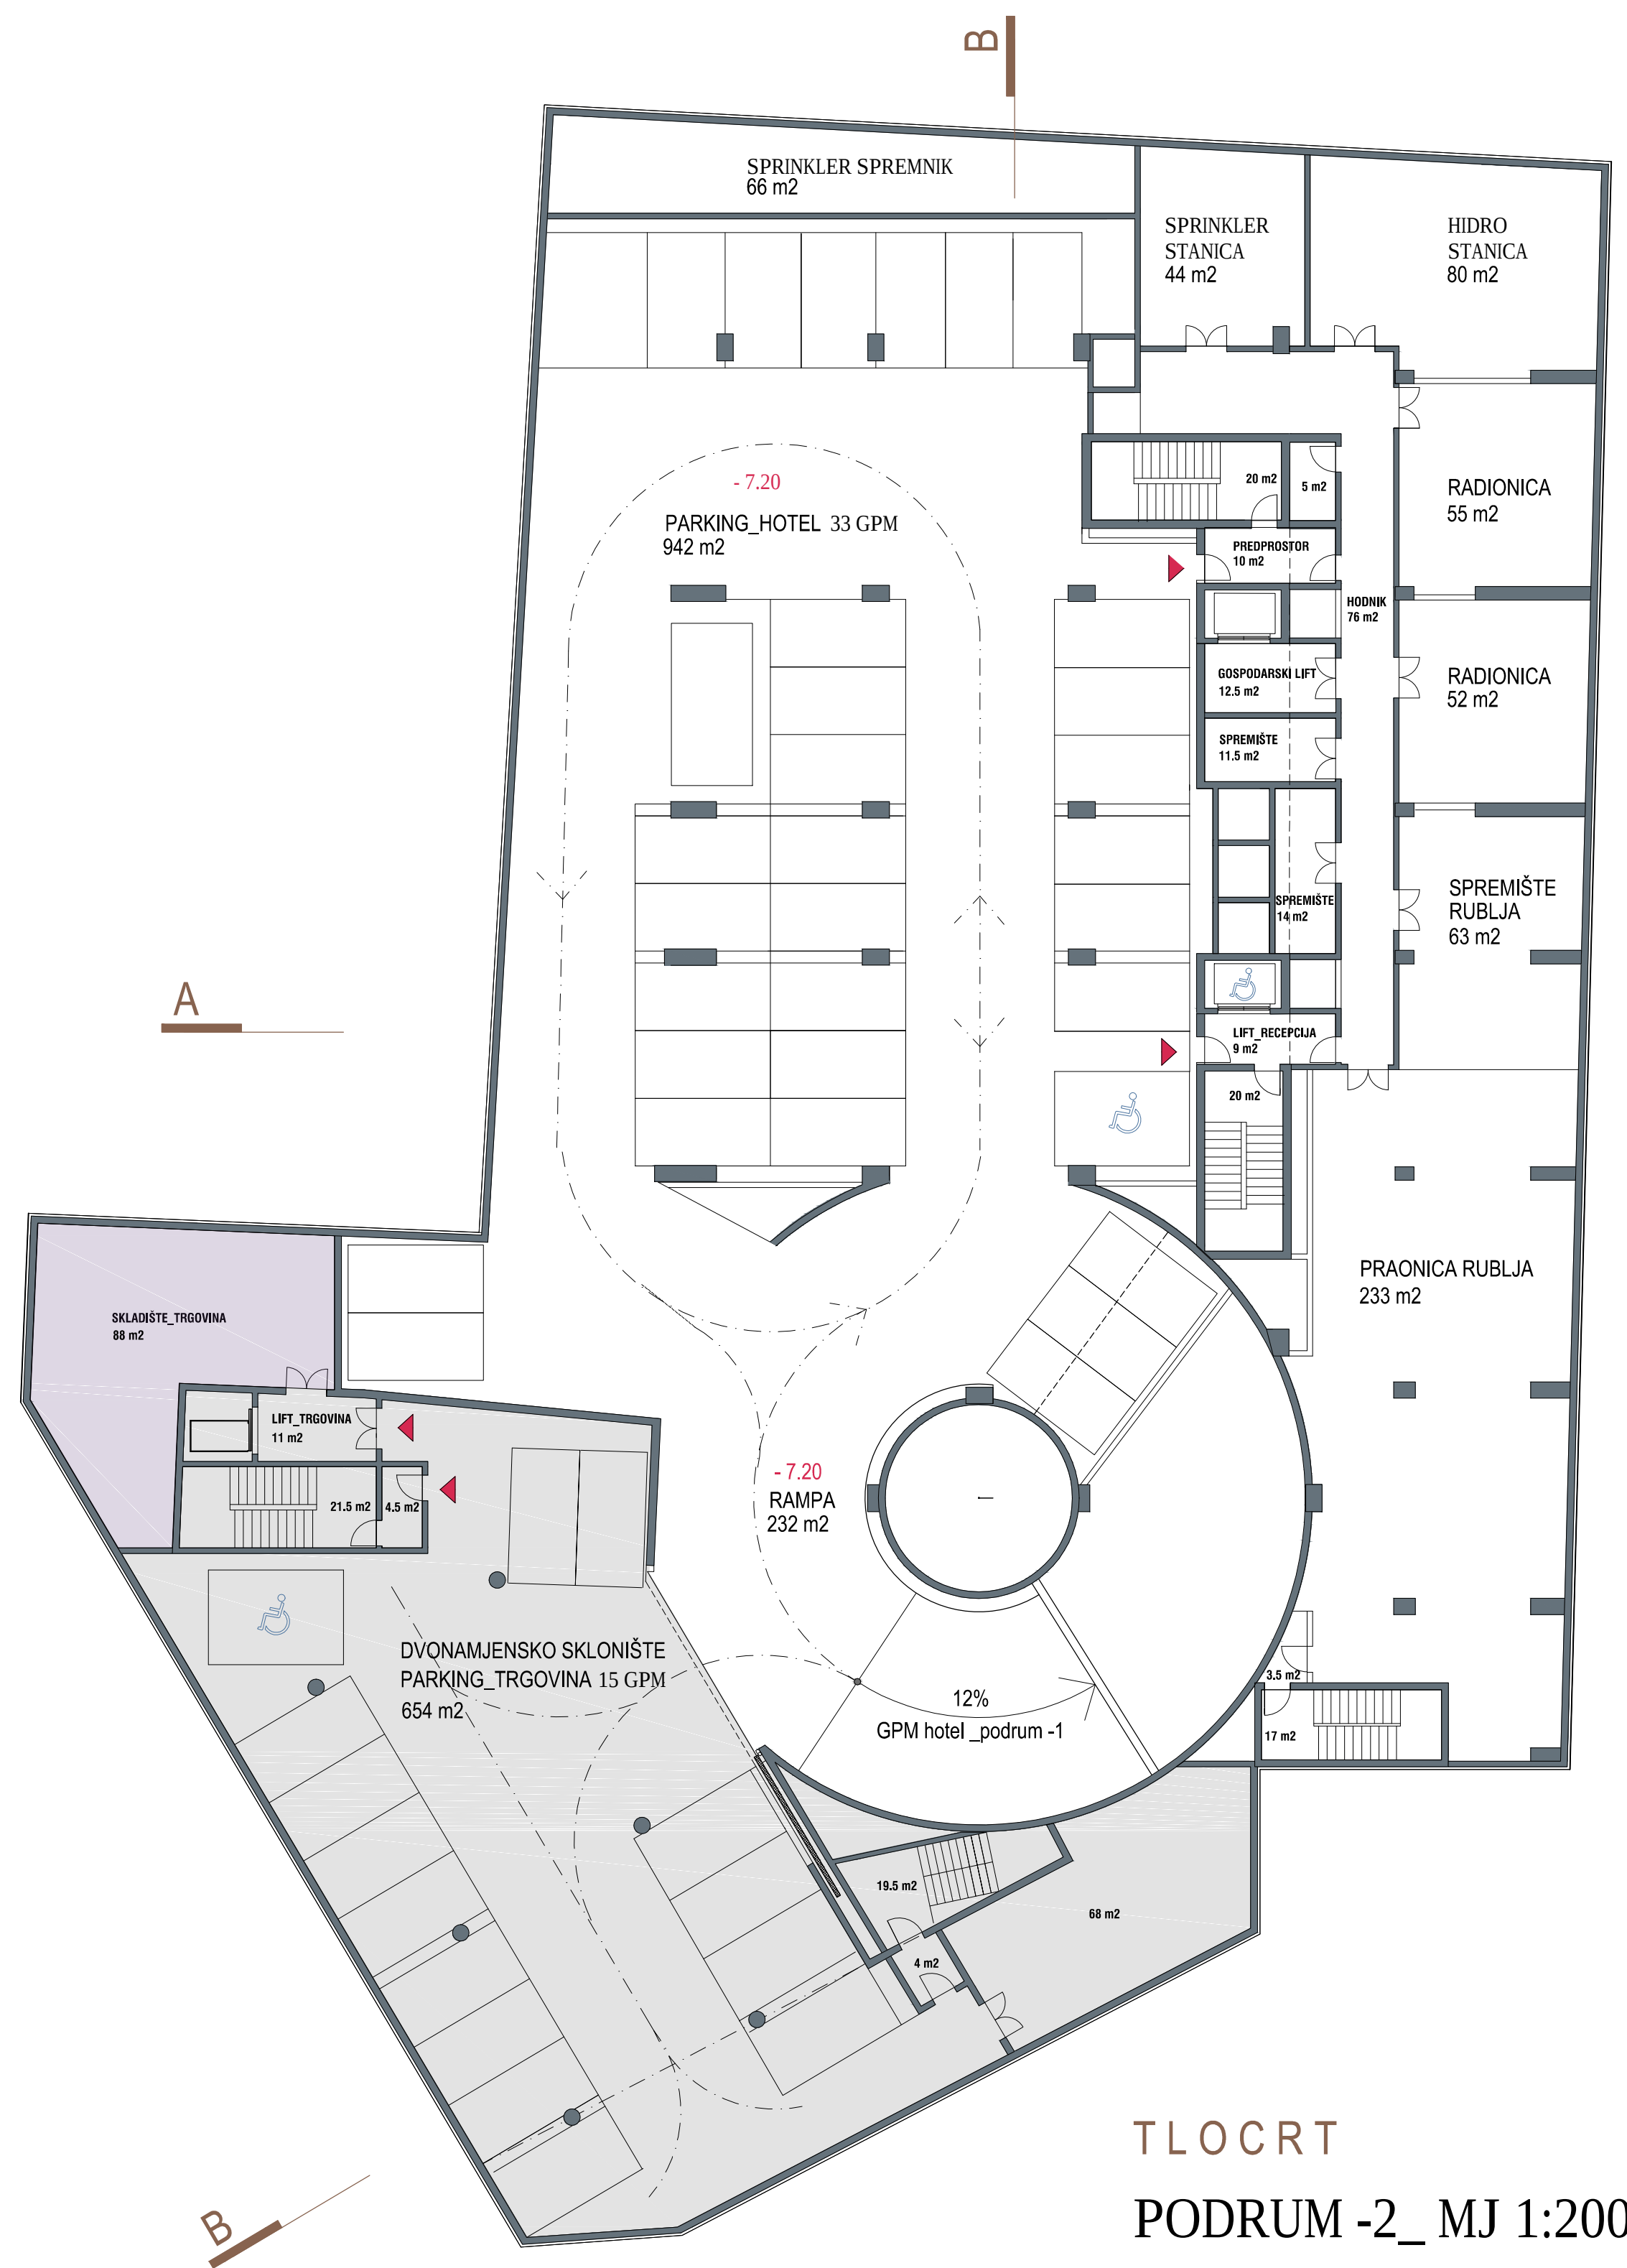

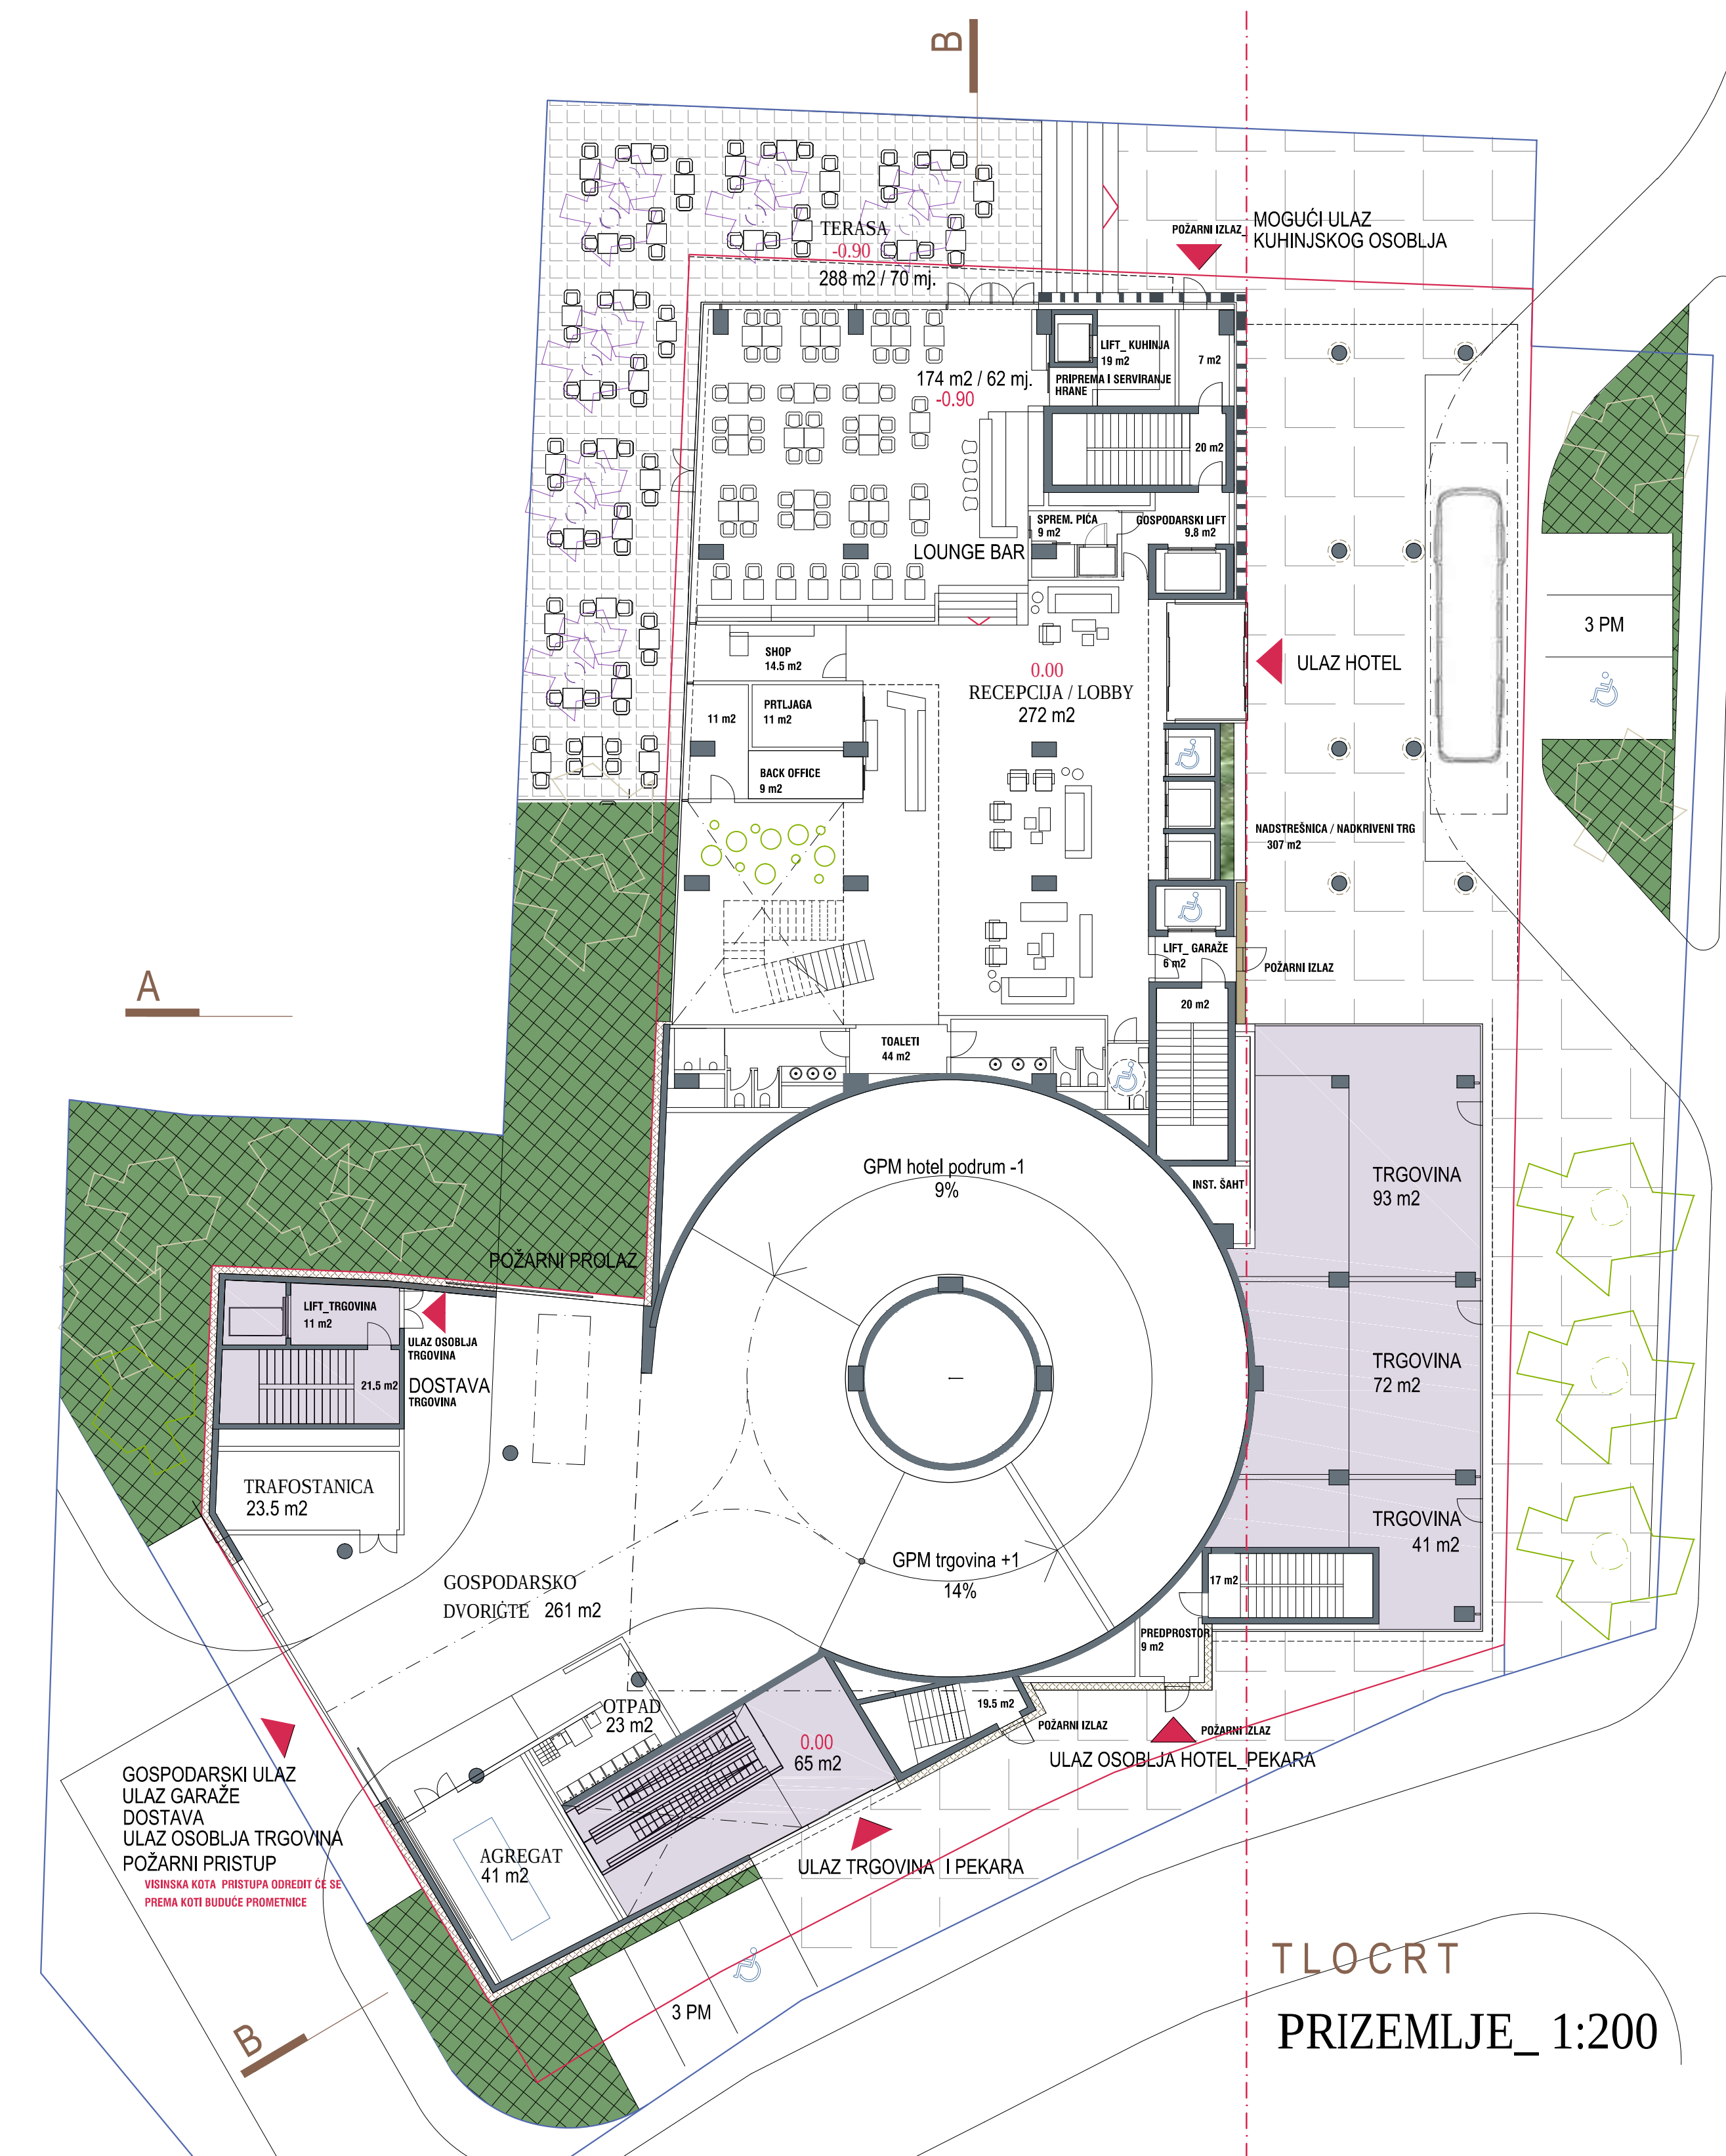

SITUACIJA_UREĐENJE GRAĐEVINSKE ČESTICE


ARHITEKTONSKO URBANISTIČKO RJEŠENJE HOTELA NA UGLU SAVSKE I NOVE CESTE_ZAGREB




VIZUALIZACIJA_RESTORAN




TLOCRT
6., 7., 8. KAT_ 1:200

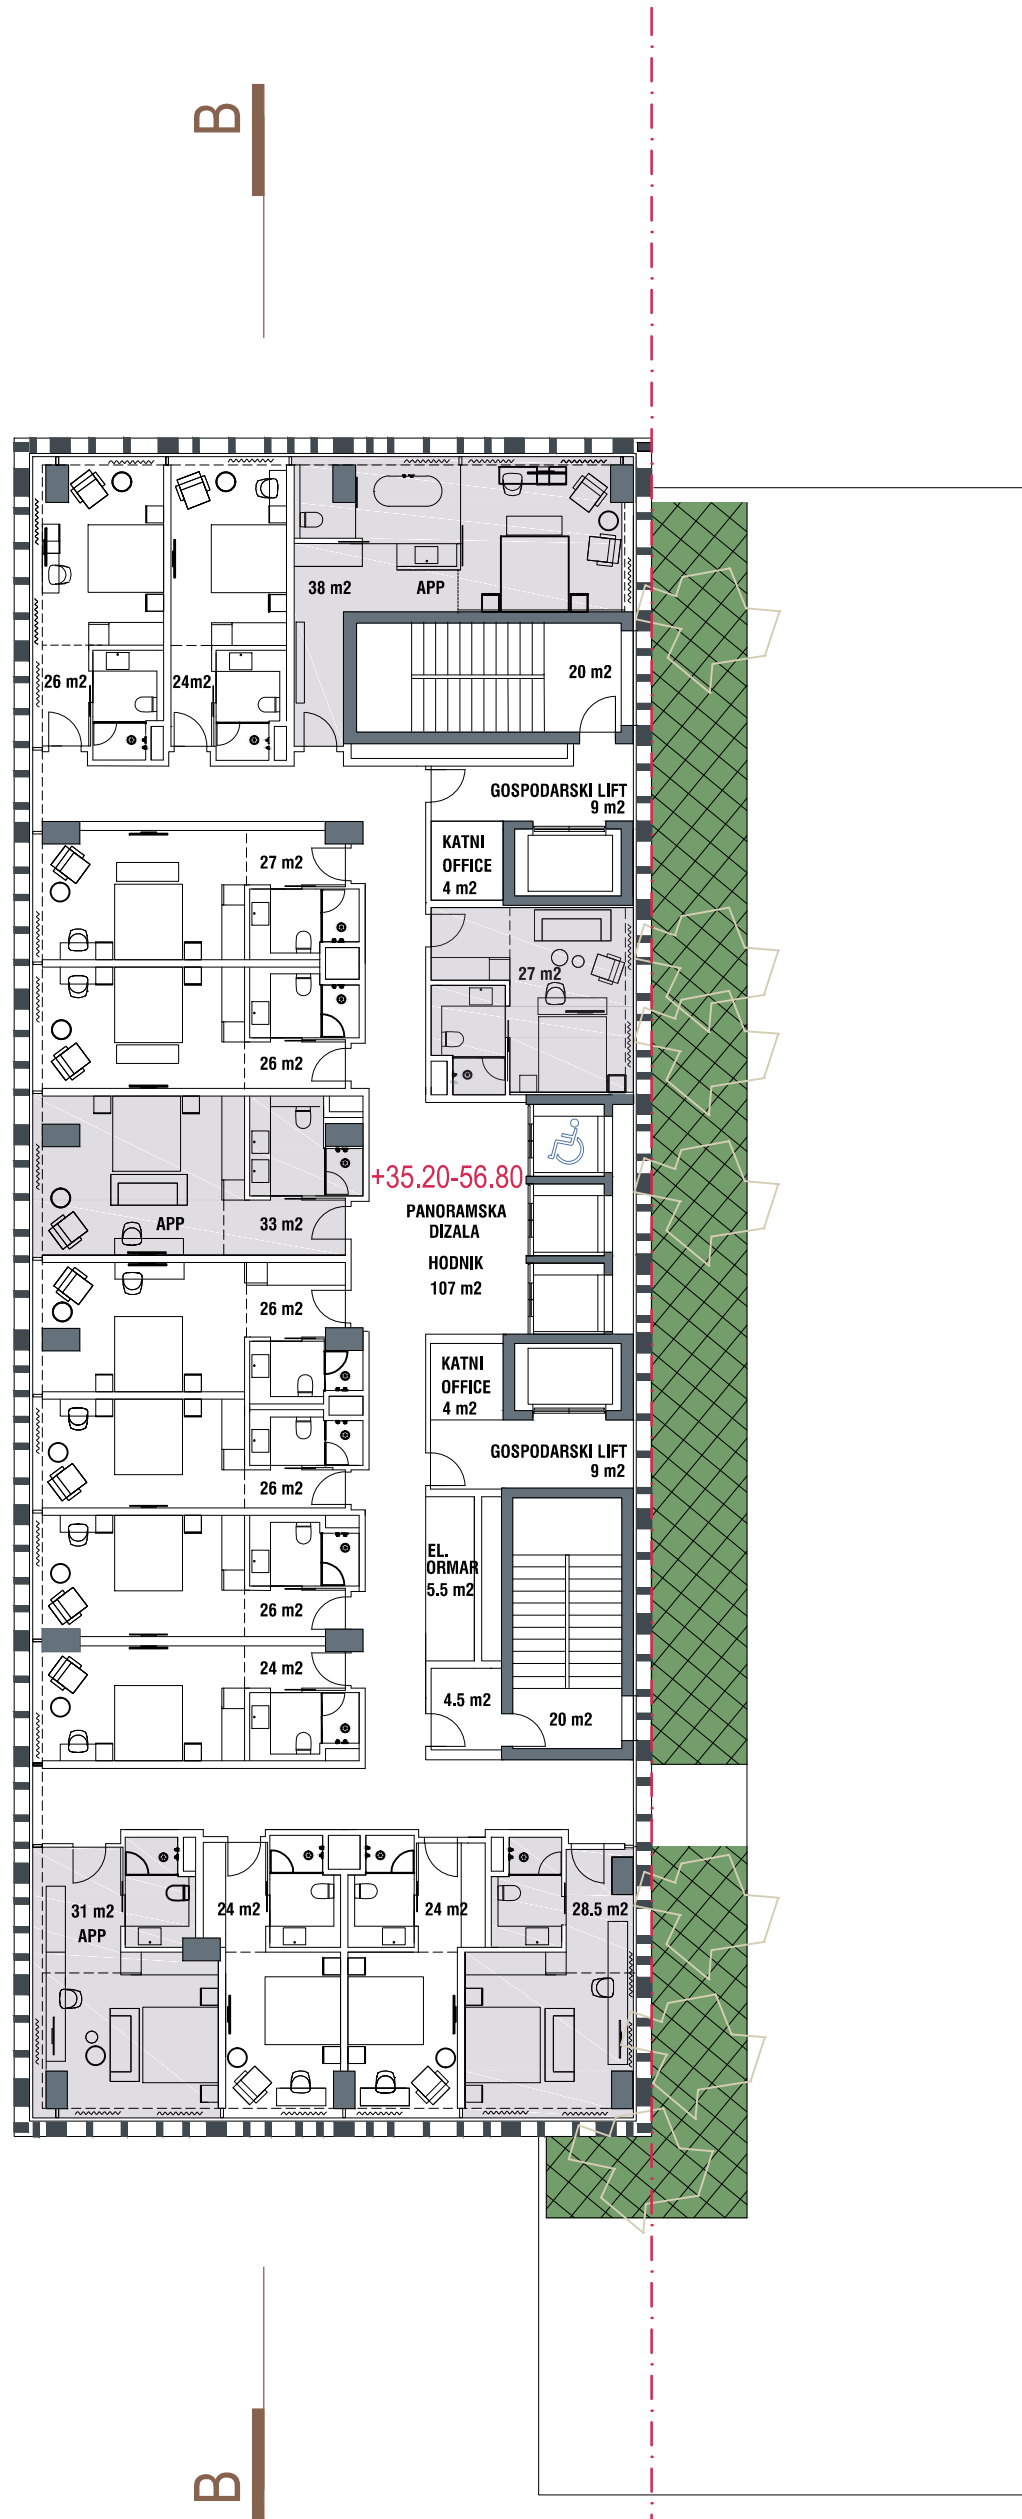

TLOCRT
9. - 15. KAT_ 1:200

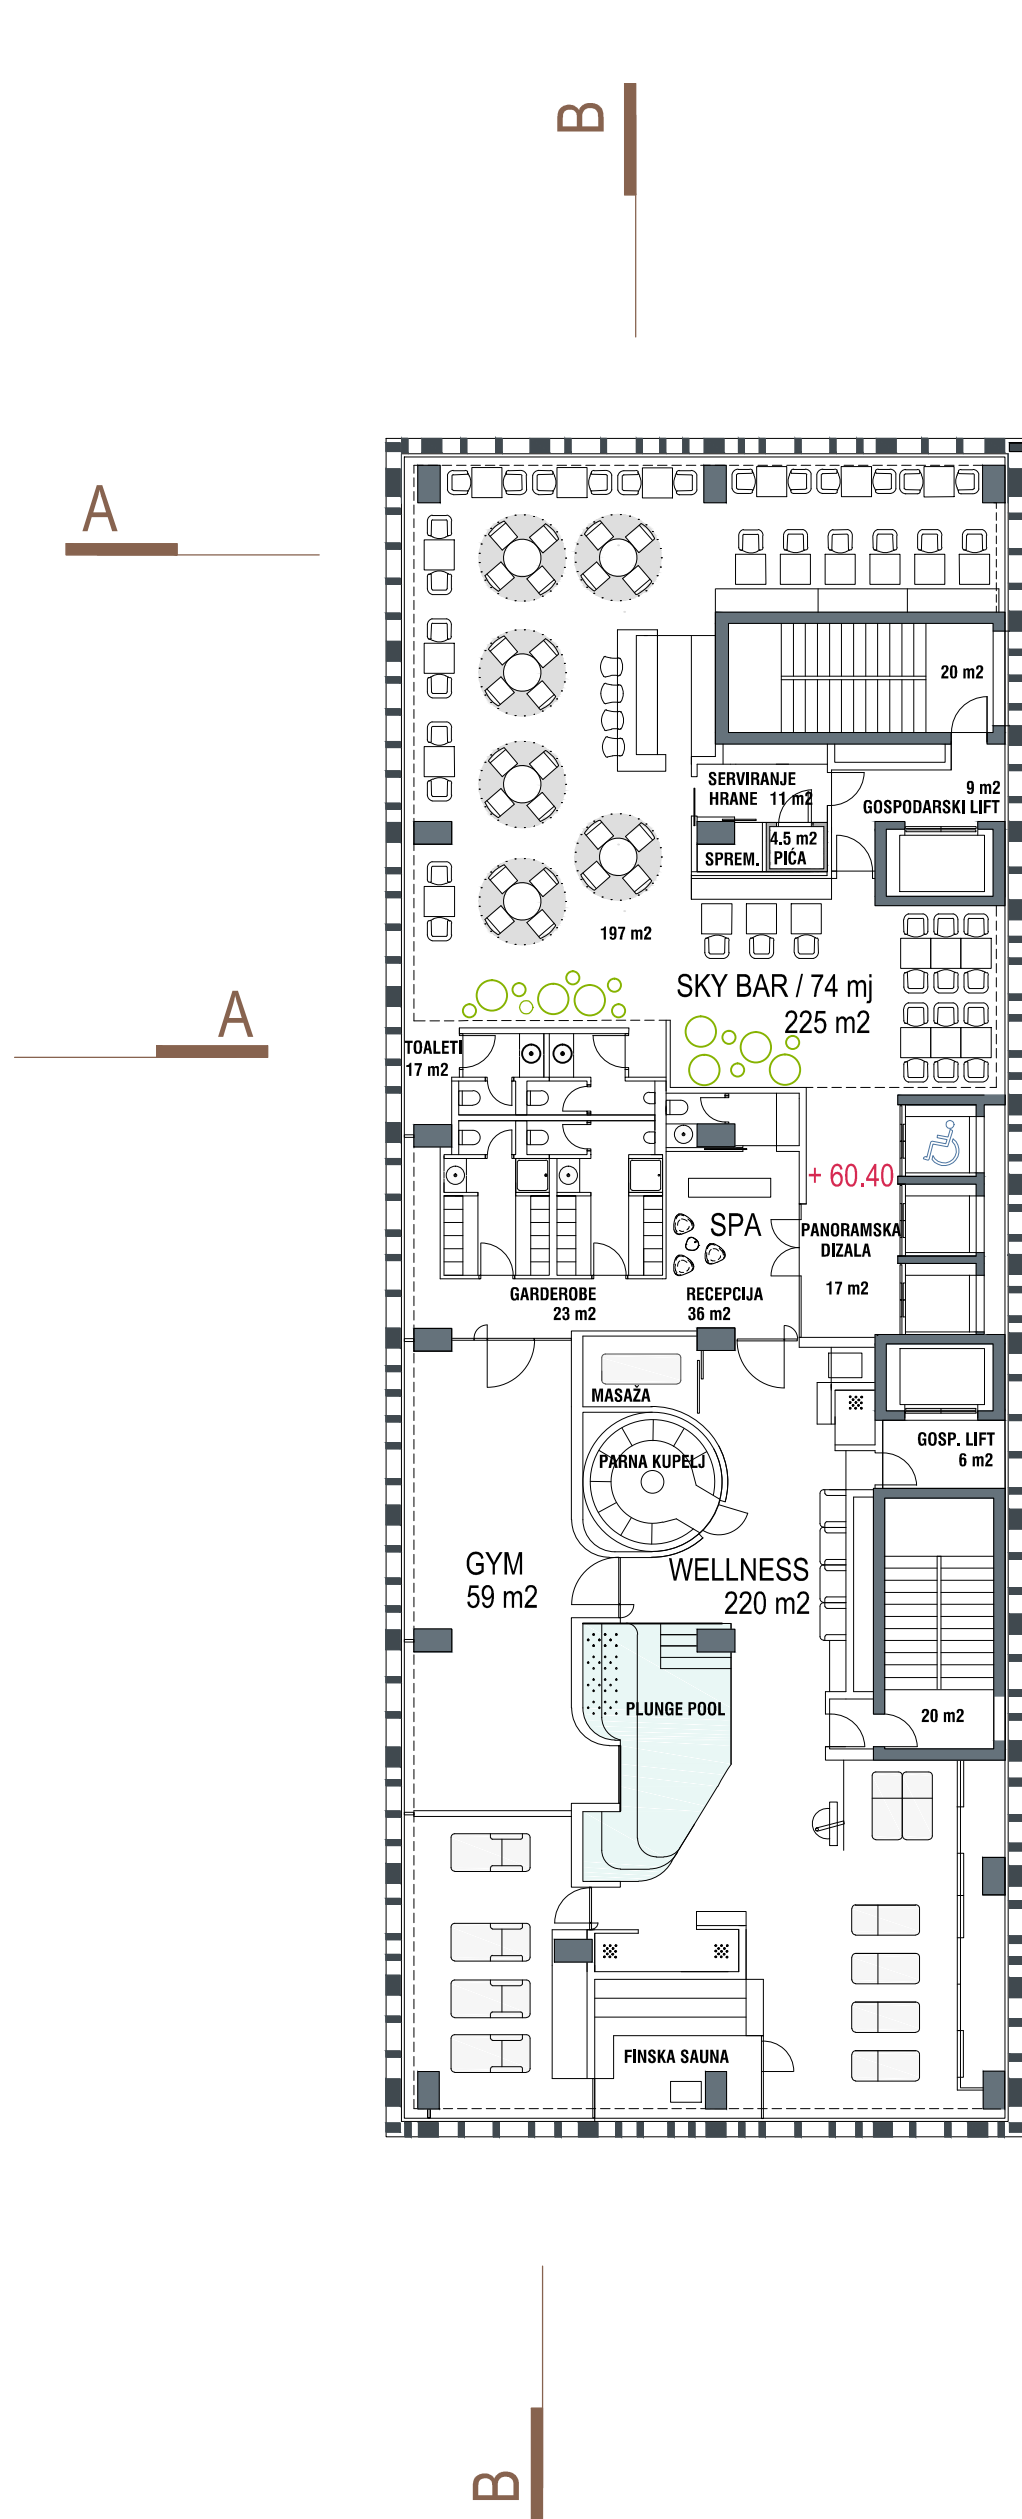

TLOCRT
16. KAT_ 1:200

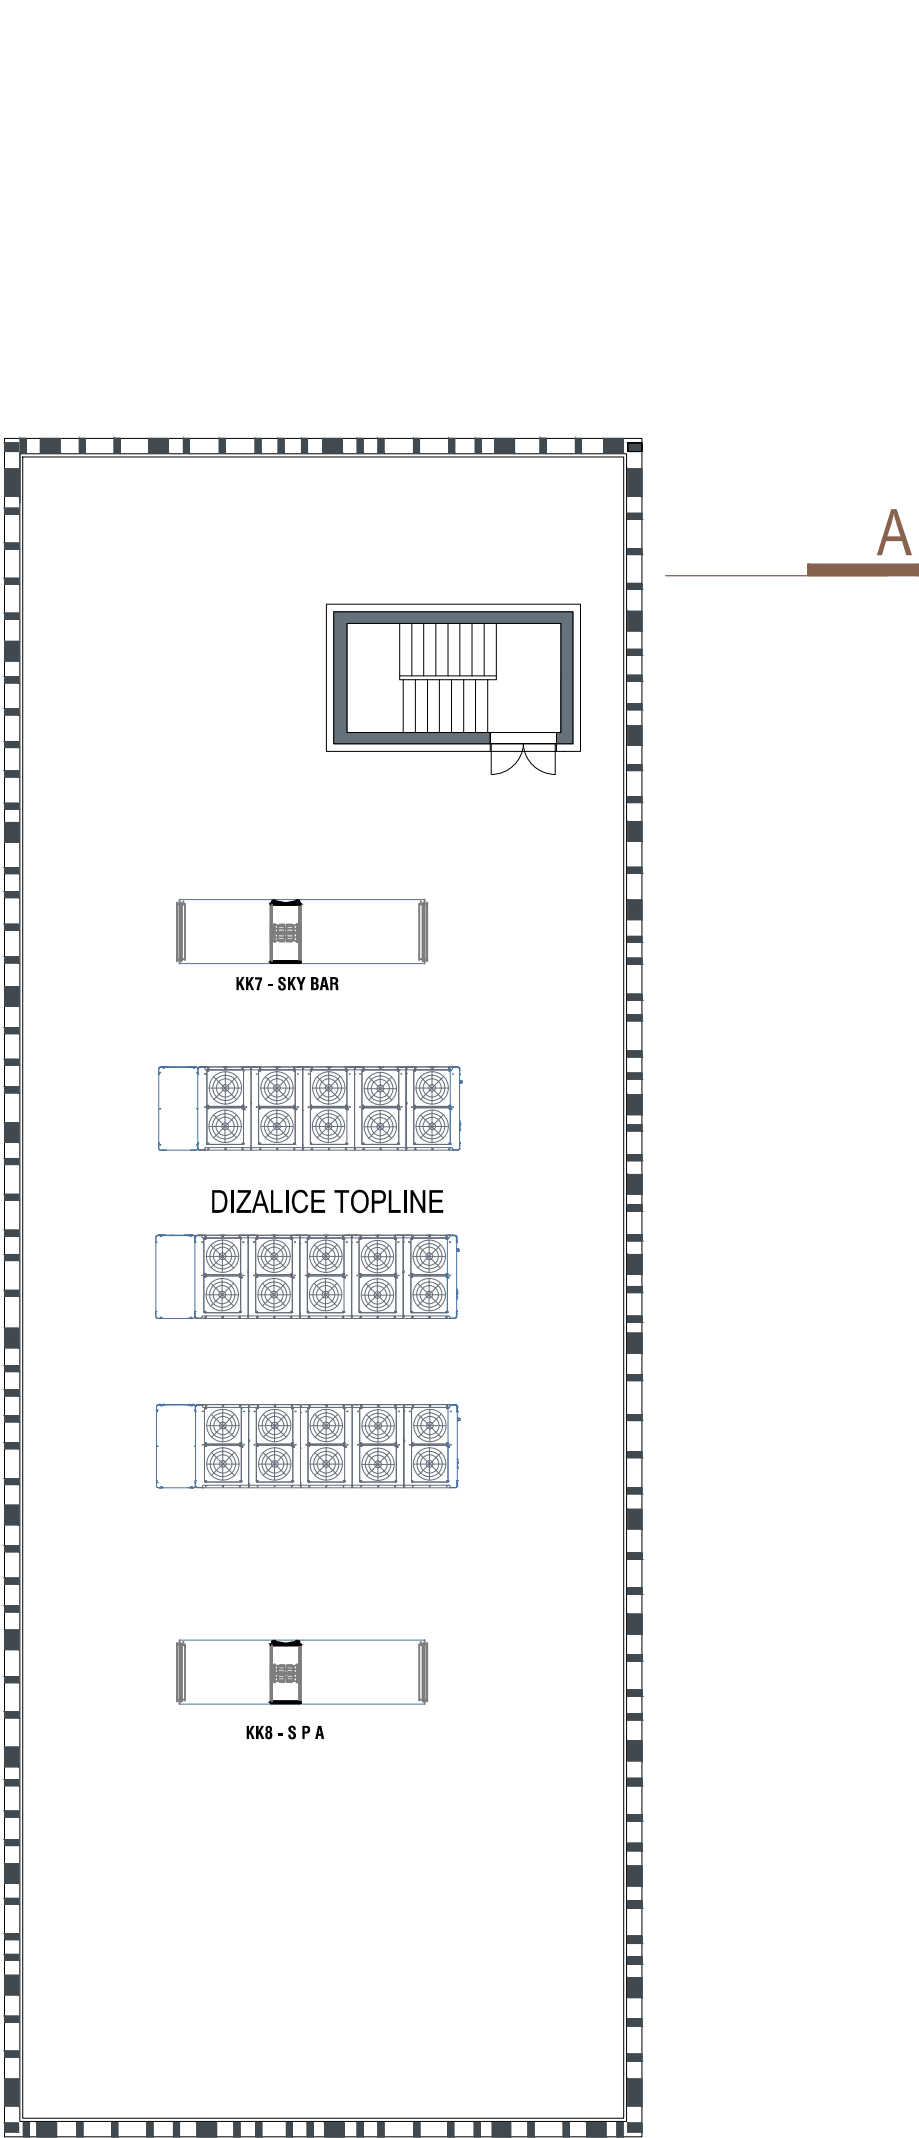

TLOCRT
KROV_ 1:200